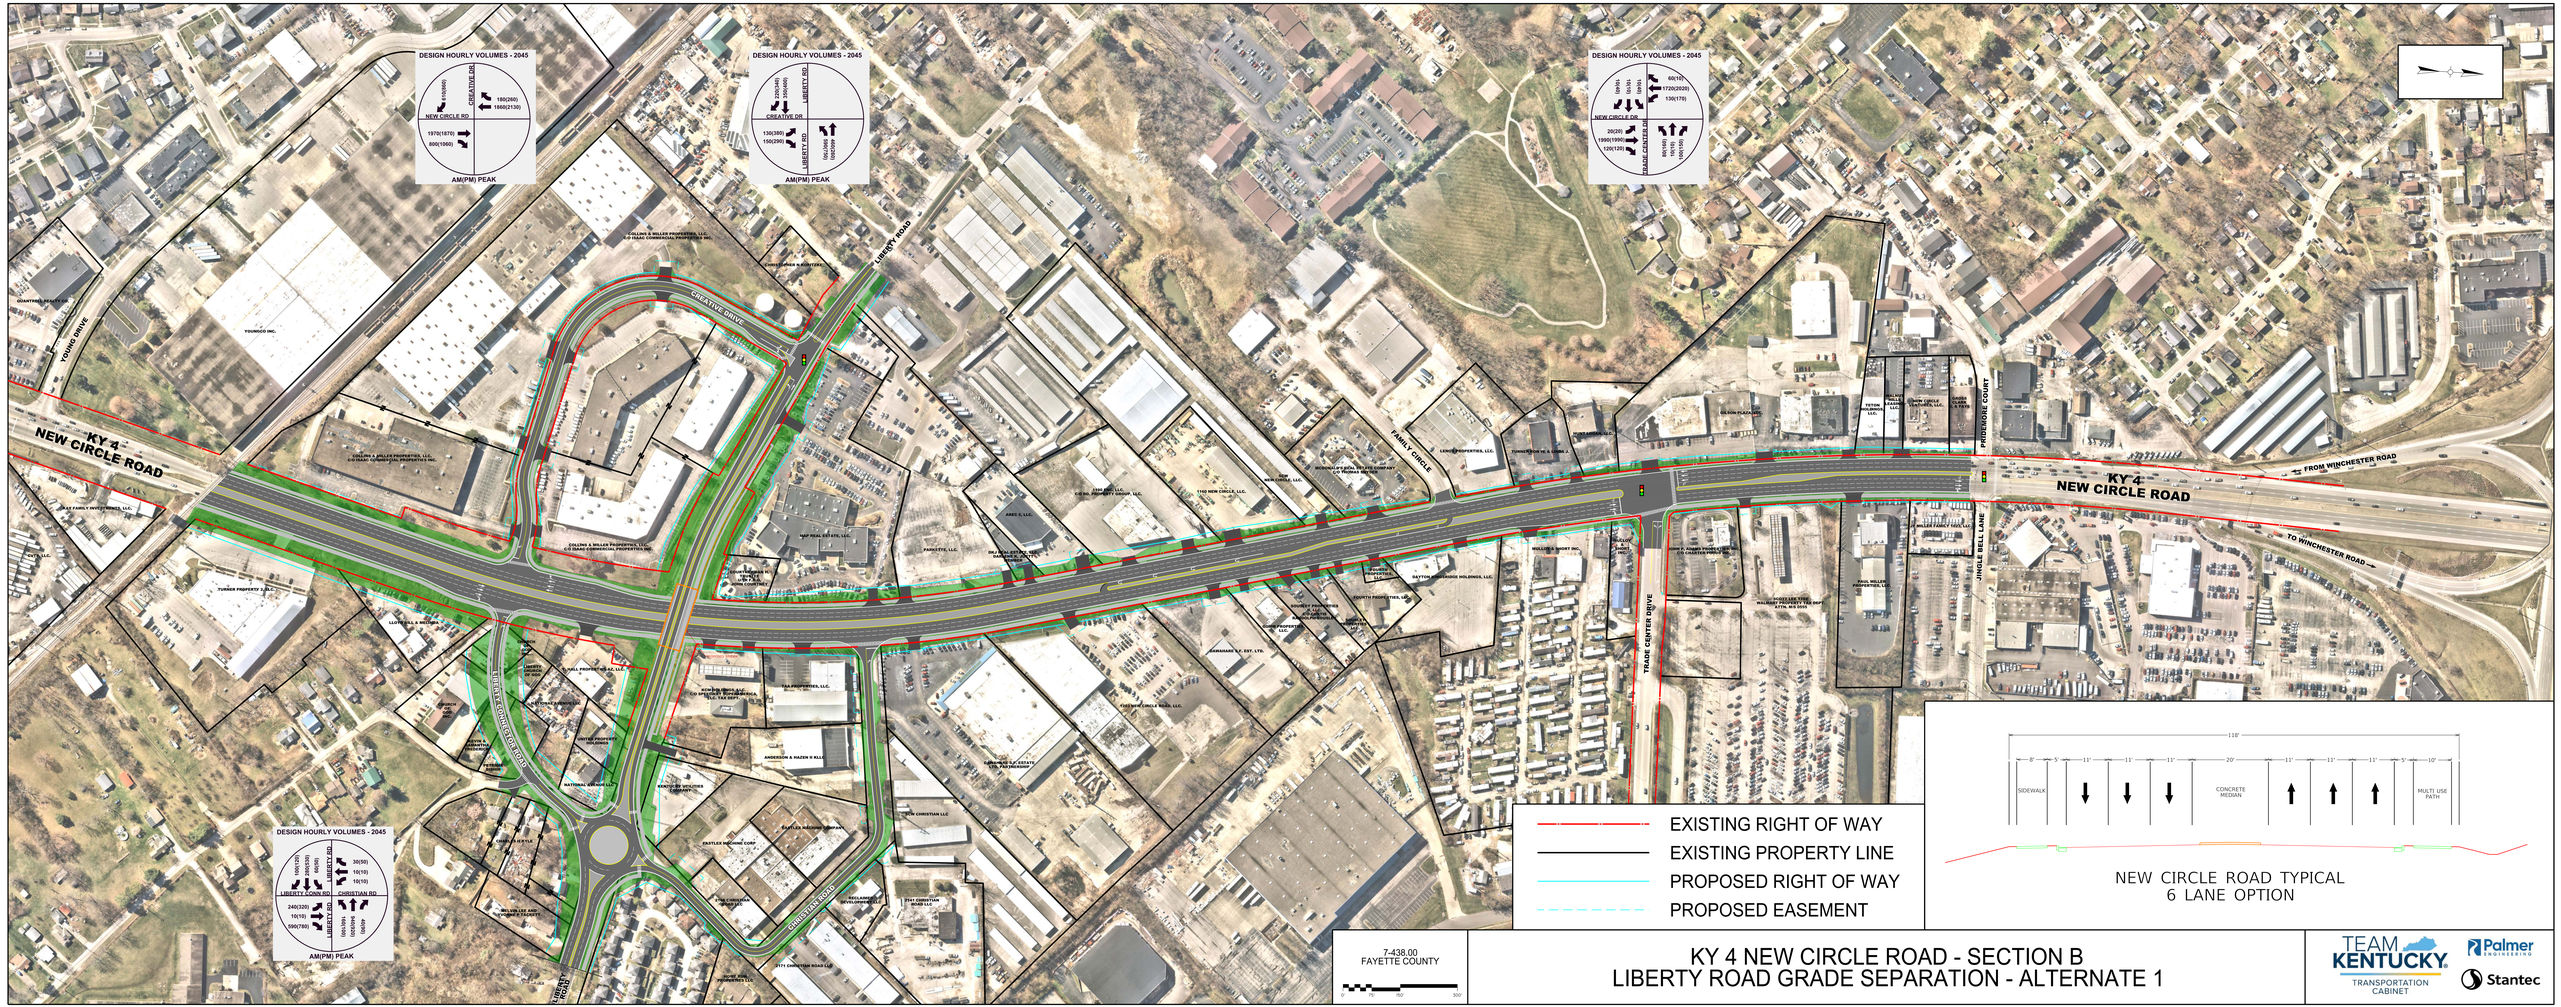
DESIGN HOURLY VOLUMES - 2045
NEW CIRCLE RD
CREATIVE DR
610(1000)
1970(1870)
800(1060)
180(200)
1860(2130)
AM(PM) PEAK
DESIGN HOURLY VOLUMES - 2045
CREATIVE DR
LIBERTY RD
130(360)
150(200)
2020(1990)
1550(1400)
AM(PM) PEAK
DESIGN HOURLY VOLUMES - 2045
NEW CIRCLE DR
TRADE CENTER DR
90(130)
50(70)
50(50)
60(10)
1720(2020)
130(170)
20(20)
1500(1550)
120(120)
90(150)
50(70)
90(130)
DESIGN HOURLY VOLUMES - 2045
LIBERTY CONN RD
CHRISTIAN RD
90(130)
50(50)
50(50)
30(50)
10(10)
10(10)
240(320)
10(10)
500(780)
40(50)
640(920)
AM(PM) PEAK
KY 4
NEW CIRCLE ROAD
KY 4
NEW CIRCLE ROAD
FROM WINCHESTER ROAD
TO WINCHESTER ROAD
LIBERTY ROAD
CREATIVE DRIVE
YOUNG DRIVE
FAMILY CIRCLE
TRADE CENTER DRIVE
PRIDEMORE COURT
JANGLE BELL LANE
CHRISTIAN ROAD
LIBERTY CONNECTOR ROAD
EXISTING RIGHT OF WAY
EXISTING PROPERTY LINE
PROPOSED RIGHT OF WAY
PROPOSED EASEMENT
110'
8'
5'
11'
11'
11'
20'
11'
11'
11'
5'
10'
SIDEWALK
CONCRETE MEDIAN
MULTI USE PATH
NEW CIRCLE ROAD TYPICAL
6 LANE OPTION
7-438.00
FAYETTE COUNTY
0
75
150
300
KY 4 NEW CIRCLE ROAD - SECTION B
LIBERTY ROAD GRADE SEPARATION - ALTERNATE 1
TEAM KENTUCKY
TRANSPORTATION CABINET
Palmer ENGINEERING
Stantec